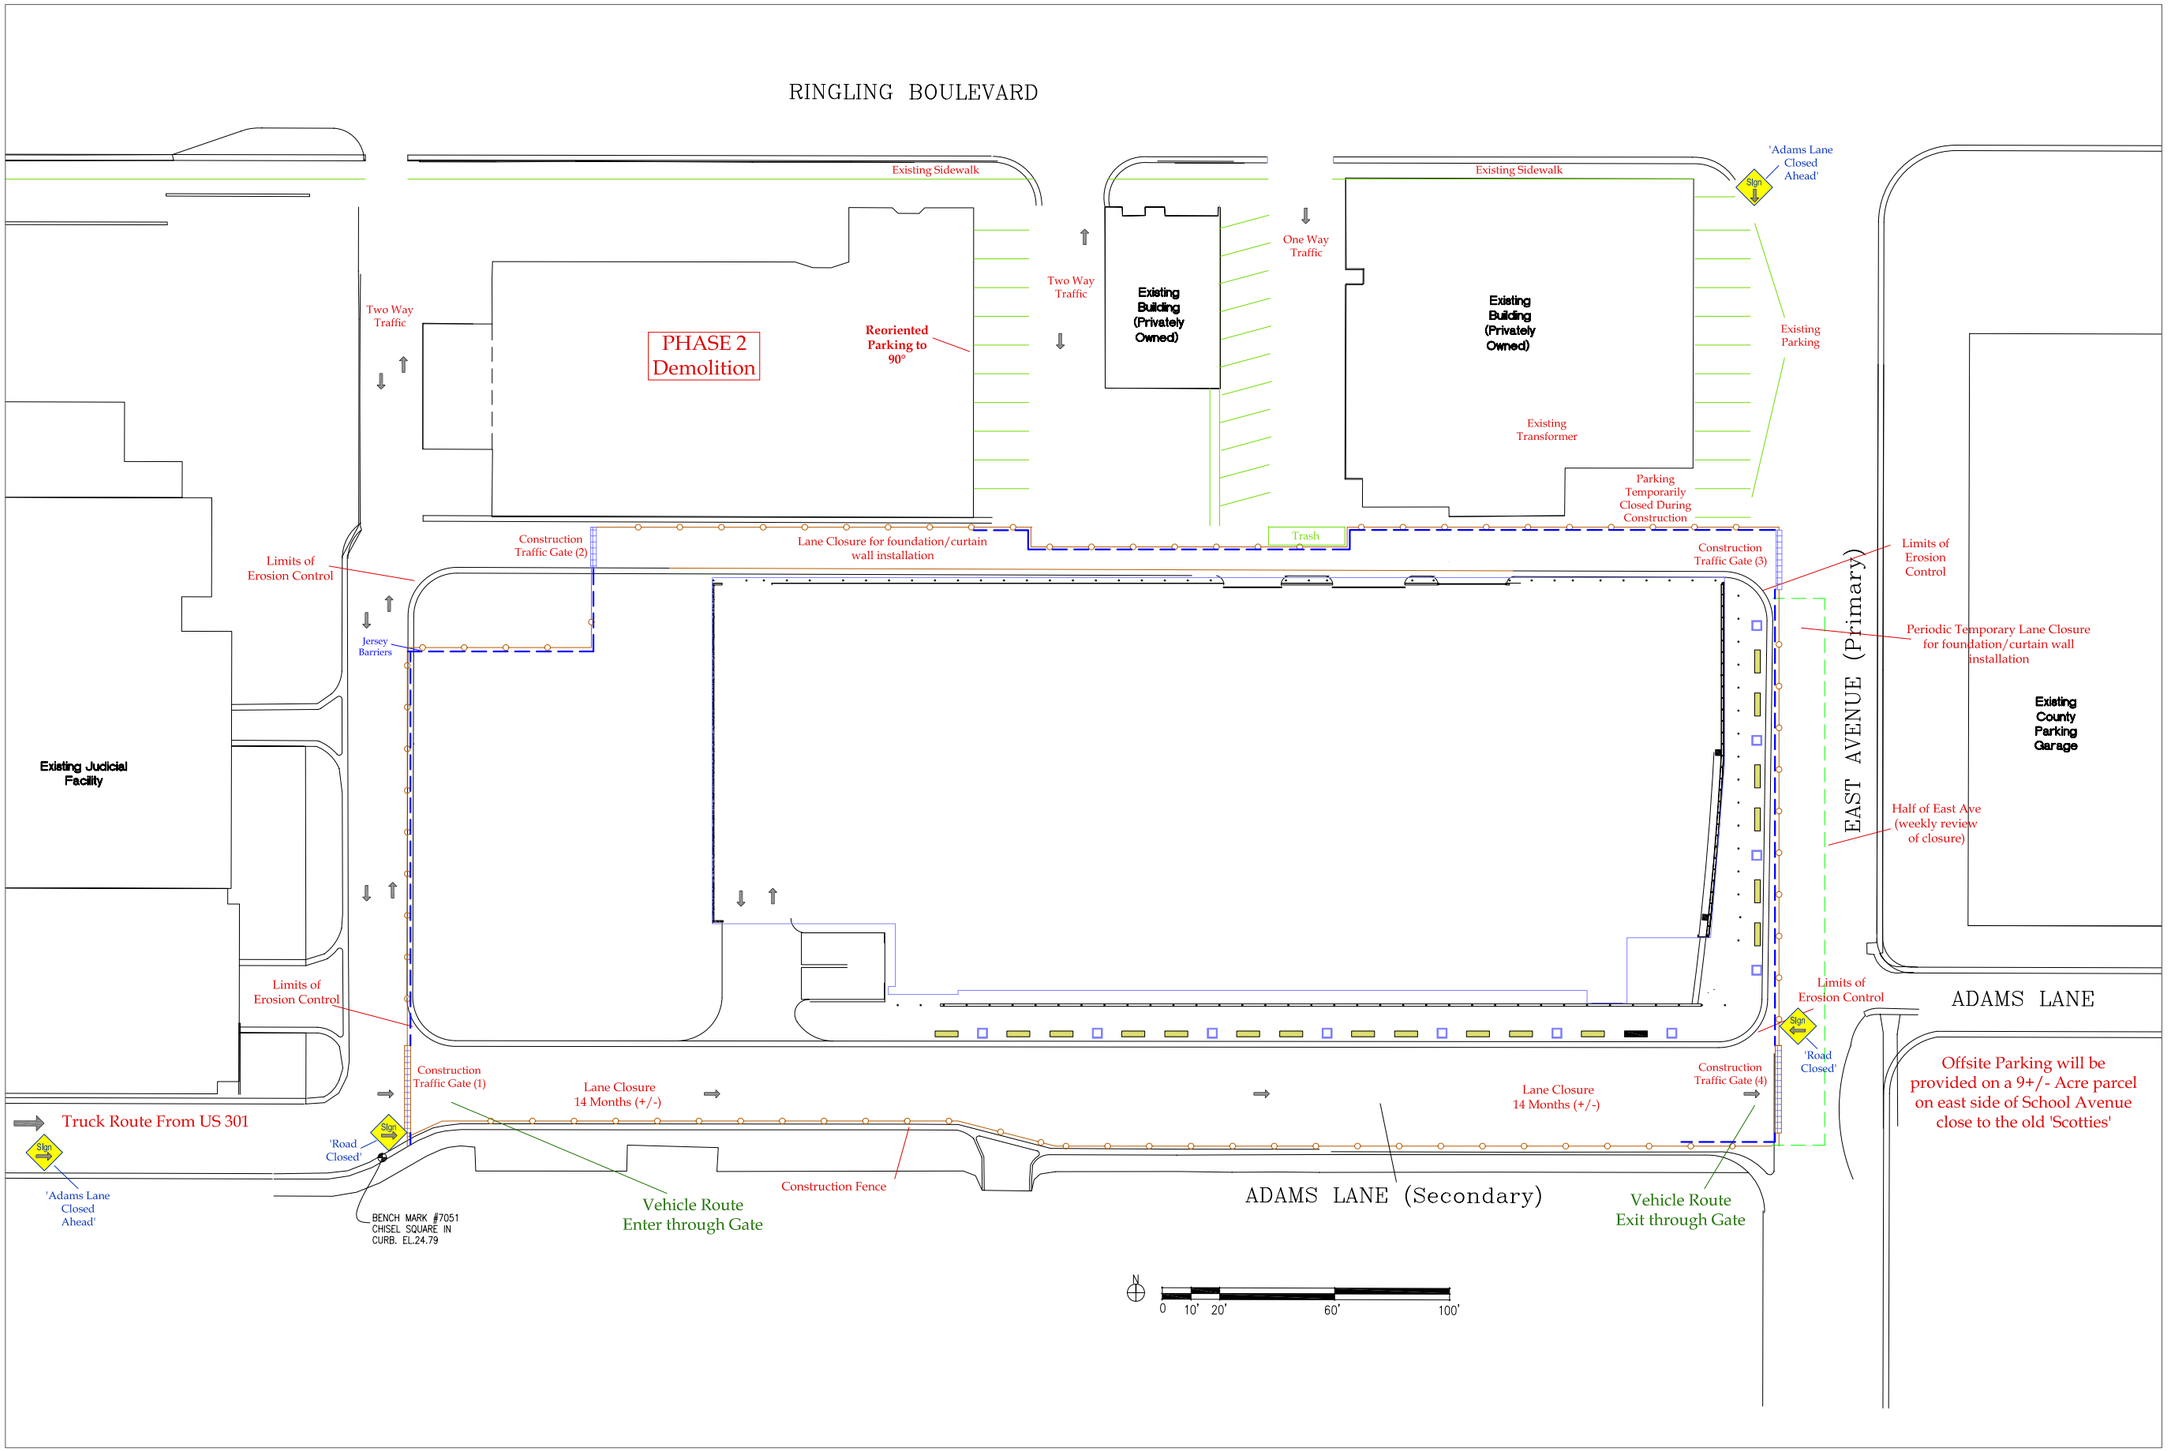

MOT PLAN

Overall Plan/October 2008

THIS DRAWING IS DIAGRAMMATIC AND CONCEPTUAL IN NATURE ONLY. IT IS NOT TO BE USED OR RELIED ON FOR ENGINEERING PURPOSES, INCLUDING, BUT NOT LIMITED TO, LAYOUTS, SURVEY INFORMATION, TOPOGRAPHICAL INFORMATION, OR DIMENSIONS.

NO.	DATE	REVISION/ACTION TAKEN

City of Sarasota
Police Department Headquarters
Sarasota, FL

KRAFT CONSTRUCTION COMPANY, INC.
40 S. Pineapple Ave
Sarasota, Fl 34236
Phone: (941) 330-8990
Fax: (941) 330-8994

revisions:

drawn by: L. Eastman

date: October 2008

sheet no: SL-1

project: